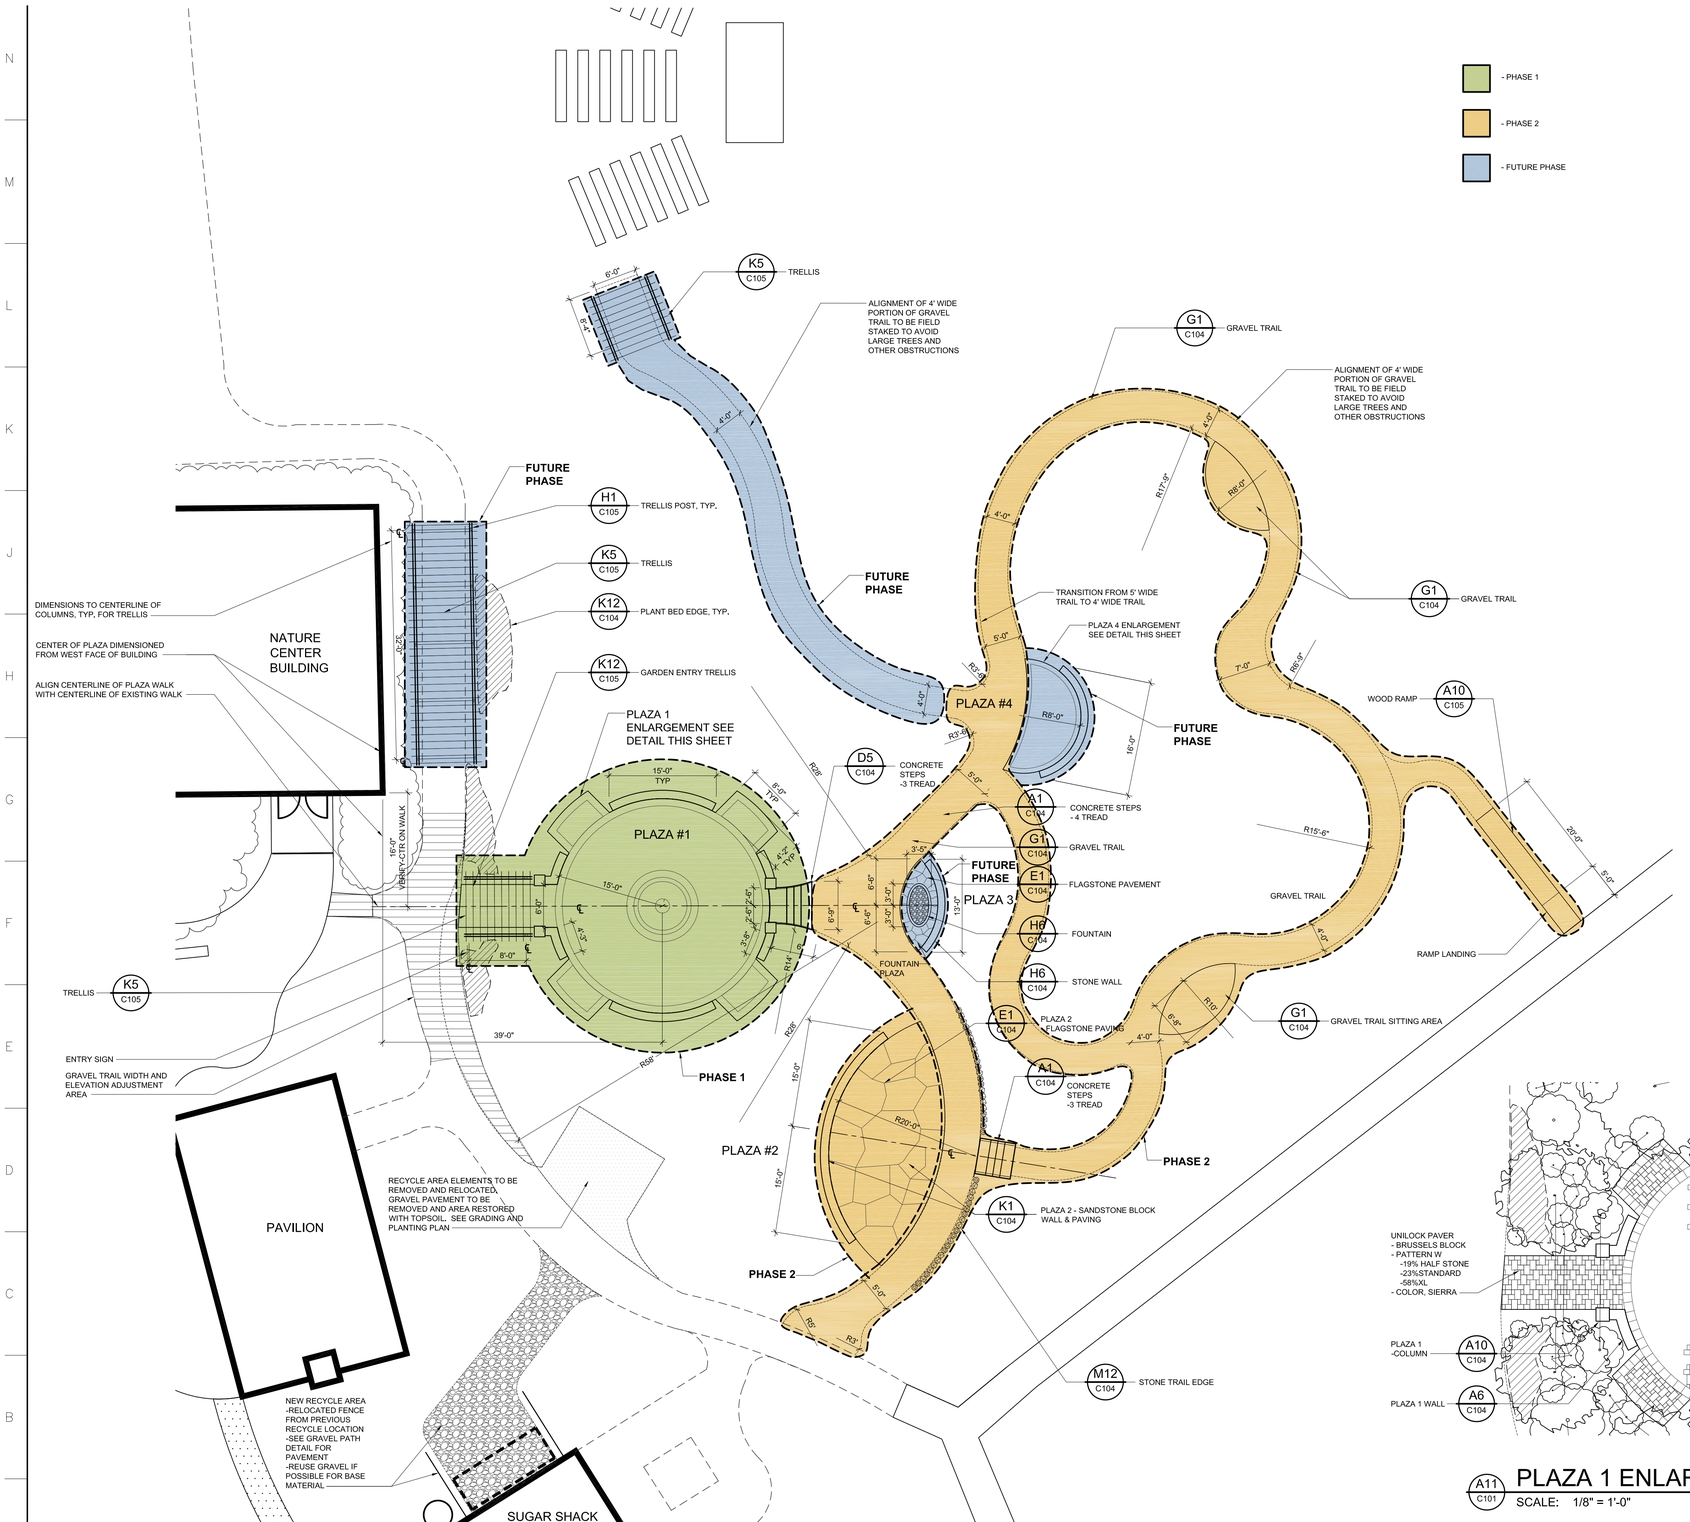

A2 C101 **LAYOUT PLAN**
SCALE: 1" = 10'-0"

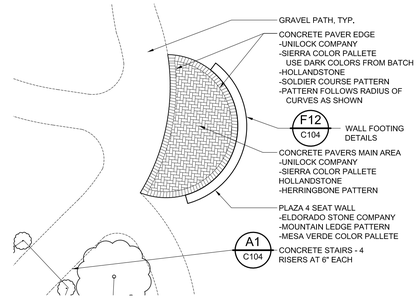

E13 C101 **PLAZA 4 ENLARGEMENT**
SCALE: 1/8" = 1'-0"

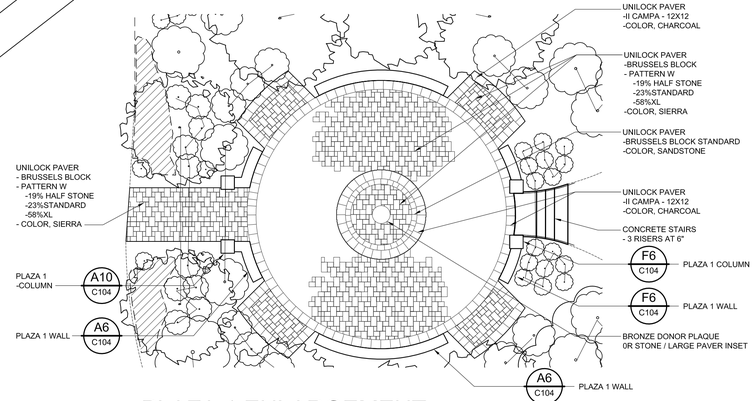

A11 C101 **PLAZA 1 ENLARGEMENT**
SCALE: 1/8" = 1'-0"

0' 5' 10' 20'

GENERAL NOTES

A. CONTRACTOR WILL VERIFY ALL DIMENSIONS ON THE GROUND AND REPORT ANY LAYOUT DISCREPANCIES IMMEDIATELY TO THE OWNER'S REPRESENTATIVE AND/OR LANDSCAPE ARCHITECT.

B. PRECISE LAYOUT SHALL BE DETERMINED ON THE GROUND AND APPROVED BY THE OWNER'S REPRESENTATIVE AND/OR LANDSCAPE ARCHITECT.

C. DO NOT SCALE FROM THIS DRAWING. ALL WRITTEN DIMENSIONS SHALL GOVERN. ALL ANGLES ARE 90 DEGREES UNLESS OTHERWISE NOTED. DIMENSIONS ARE TO FACE OF CURB AND EDGE OF PAVEMENT.

D. CONTRACTOR WILL VERIFY LAYOUT OF TRAILS WITH OWNER DURING SITE CLEARING AND DEMOLITION OPERATIONS. ADJUSTMENTS TO LAYOUT MAY BE MADE TO PROTECT EXISTING TREES OR OTHER SITE FEATURES.

E. CONTRACTOR WILL VERIFY LAYOUT OF TRAILS WITH OWNER DURING SITE CLEARING AND DEMOLITION OPERATIONS. ADJUSTMENTS TO LAYOUT MAY BE MADE TO PROTECT EXISTING TREES OR OTHER SITE FEATURES.

ASBURY WOODS NATURE CENTER NATURE PLAY GARDEN AND CELEBRATION GARDEN

4105 ASBURY ROAD
ERIE, PENNSYLVANIA 16506

Prepared For
ASBURY WOODS NATURE CENTER

4105 ASBURY ROAD
ERIE, PENNSYLVANIA 16506

DOMOKUR | ARCHITECTS

4651 Medina Road
Akron, Ohio 44321-1315
p 330.666.7878
f 330.666.6061
www.domokur.com

domokur

Issue	Date	Description
1	00/00/00	---

LAYOUT & PHASING PLAN CELEBRATION GARDEN

Project No: 2010032
Project Manager: MDK
Drawing Coordinator: MDK

C101

© Copyright 2010 Domokur Architects All Rights Reserved